DOOR SCHEDULE			
11	EXTERIOR	2-PANEL	3'-0" x 7'-0" x 1 3/4" TIN CLAD
12	INTERIOR	SLAB	2'-10" x 6'-10" x 1 3/4" " "
13	"	5-X PANELS	2'-8" x 6'-8" x 1 3/8" WOOD PANELS

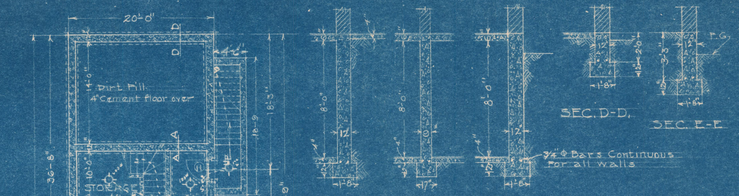

SEC. A-A. SEC. B-B. SEC. C-C.

SEC. D-D. SEC. E-E.

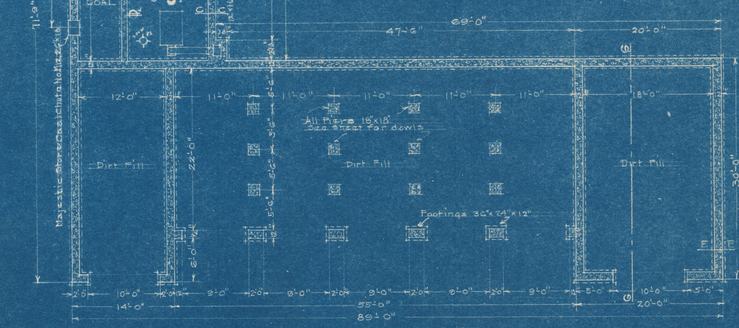

FOUNDATION PLAN
SCALE 1/8" = 1'-0"

GARAGE AND JAIL
AT MAMMOTH UTAH
FOR JUAB CO. NEPHI, UTAH
JAMES E. ALLEN, ARCHITECT
PROVO, UTAH.

DATE 3/1933
DWG No. 1

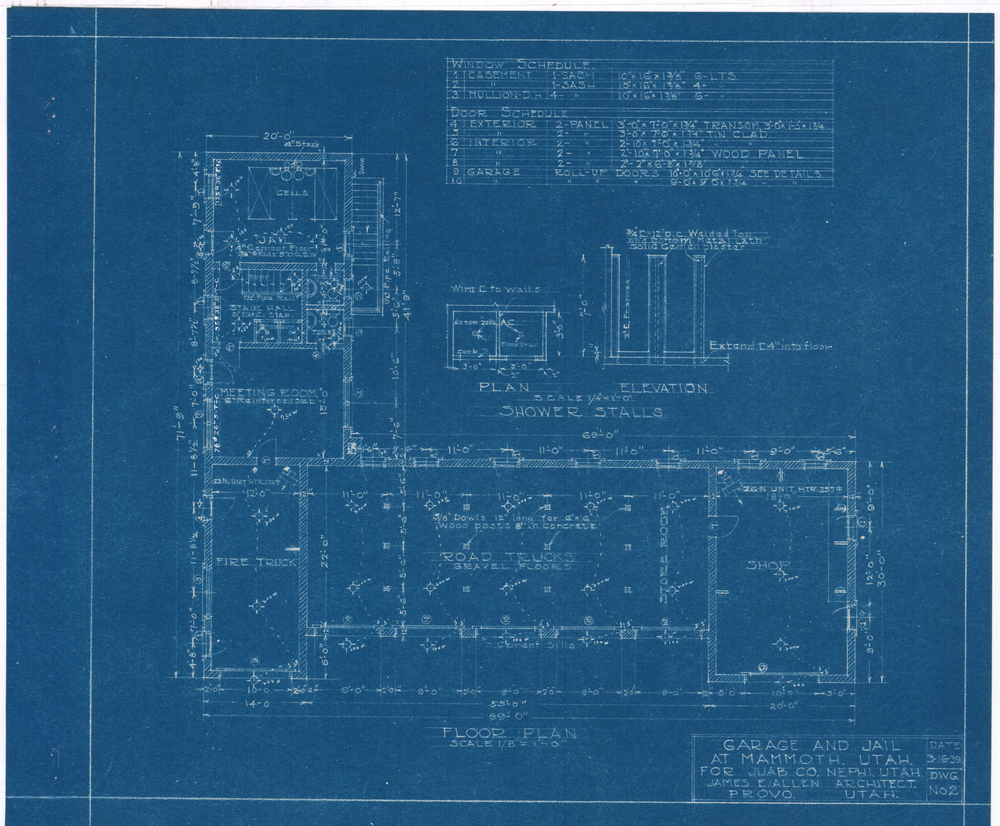
WINDOW SCHEDULE
1 CASEMENT 1 SASH 10"x16"x1 3/4" G-LTS.
2 " 1 SASH 15"x16"x1 3/4" 4- "
3 MULLIONED 14 " 10"x16"x1 3/4" 6- "
DOOR SCHEDULE
4 EXTERIOR 2-PANEL 3'-0"x7'-0"x1 3/4" TRANSOM 3'-0"x5"x1 3/4
5 " 2- " 3'-0"x7'-0"x1 3/4" TIN CLAD
6 INTERIOR 2- " 2'-10"x7'-0"x1 3/4"
7 " 2- " 2'-10"x7'-0"x1 3/4" WOOD PANEL
8 " 2- " 2'-2"x6'-8"x1 7/8"
9 GARAGE ROLL-UP DOORS 16'0"x10'0"x1 3/4" SEE DETAILS
10 " " " 9'-0"x9'-0"x1 3/4" "
20'-0" Slope
JAIL
CELLS
STAIR HALL
MEETING ROOM
FIRE TRUCK
ROAD TRUCKS
GRAVEL FLOORS
SHOP
Wire E to walls
Extend 24" into floor
PLAN
ELEVATION
SHOWER STALLS
FLOOR PLAN
SCALE 1/8" = 1'-0"
GARAGE AND JAIL
AT MAMMOTH, UTAH.
FOR JUAB CO. NEPHI, UTAH.
JAMES E. ALLEN ARCHITECT.
PROVO. UTAH.
DATE 3-16-39
DWG. No2

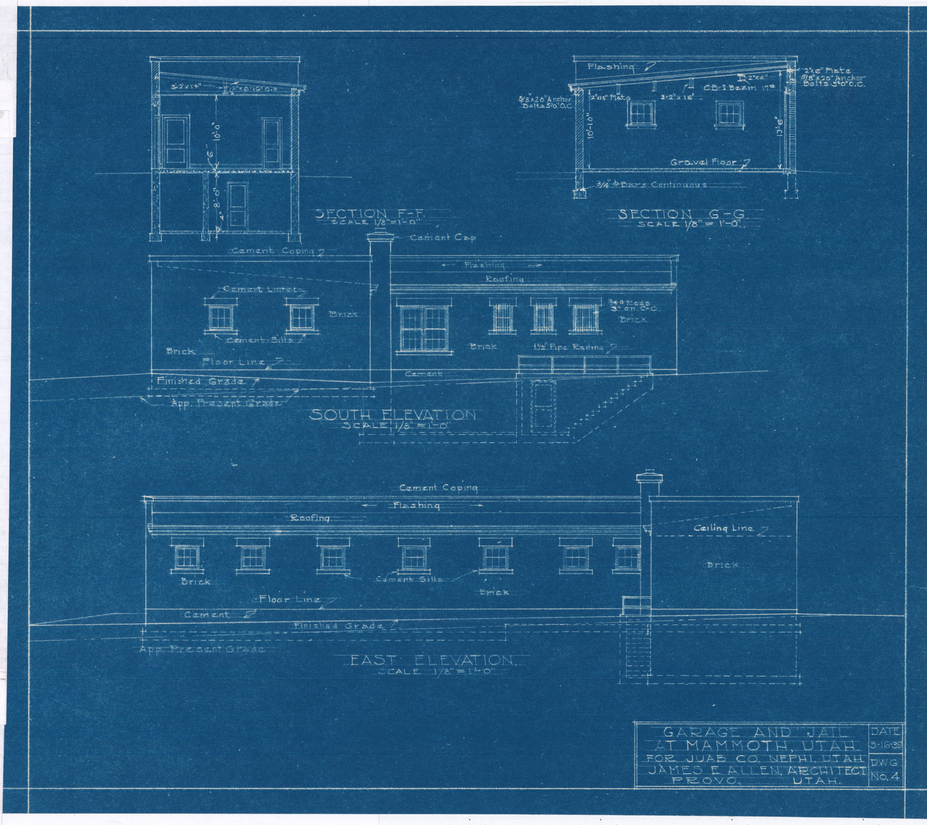
SECTION E-E
SCALE 1/8"=1'-0"
SECTION G-G
SCALE 1/8"=1'-0"
SOUTH ELEVATION
SCALE 1/8"=1'-0"
EAST ELEVATION
SCALE 1/8"=1'-0"
Flashing
Roofing
Cement Coping
Cement Lintels
Brick
Cement Sills
Floor Line
Finished Grade
App. Present Grade
Cement
Gravel Floor
Ceiling Line
GARAGE AND JAIL
AT MAMMOTH, UTAH.
FOR JUAB CO. NEPHI, UTAH
JAMES E. ALLEN, ARCHITECT
PROVO, UTAH.
DATE
3-10-33
DWG
No. 4

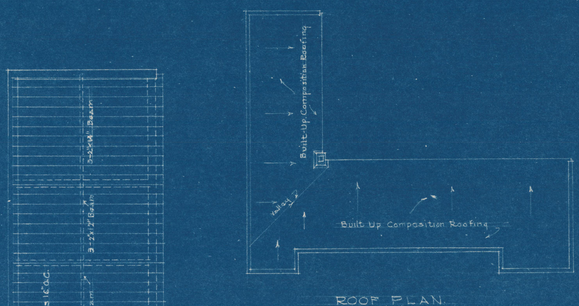

ROOF PLAN.
SCALE 1/16=1-0"

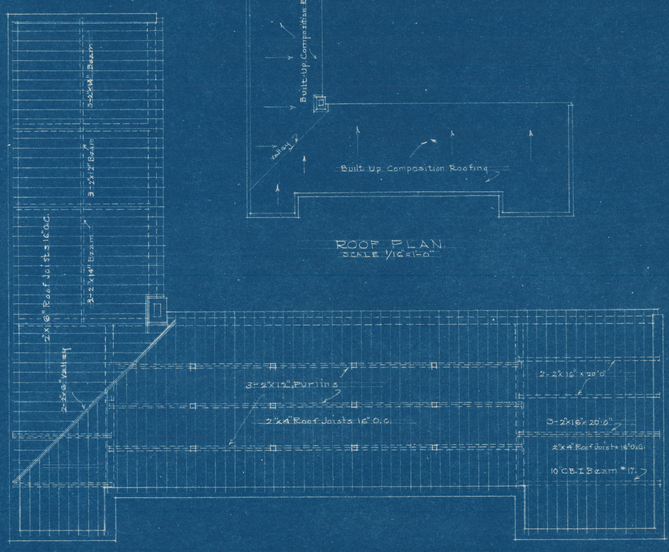

ROOF FRAMING PLAN.
SCALE 1/8 = 1-0"

GARAGE AND JAIL AT MAMMOTH, UTAH. FOR JUAB CO. NEPHI, UTAH. JAMES E. ALLEN ARCHITECT PROVO, UTAH	DATE 3-1739 DWG No 5